SEE "ENTRANCE CONCEPT" DETAIL
STATE HIGHWAY 33
RODEO DRIVE
DRIGGS FLY-IN PARKWAY
TETON AVIATION WEST
WARBIRD LANE
SEE "HANGAR AND TIEDOWN CONCEPT 1" DETAIL
TETON COUNTY FAIRGROUNDS
FLYING SADDLE SUBDIVISION
TETON ARTS COUNCIL
FLYING T SUBDIVISION
MUSTANG RANCH SUBDIVISION
SEE "HANGAR AND TIEDOWN CONCEPT 2" DETAIL
SWEETWATER SUBDIVISION
SEE "RUNWAY 21 SHIFT" DETAIL
TAXIWAY A
RUNWAY 3/21
900'
RUNWAY 3 SHIFT
FUTURE TAXIWAY B
TETON AIR RANCH
PROPOSED 1000 N ROAD
SEE "RUNWAY 3 SHIFT" DETAIL
PROPOSED OVERFLOW AND TIEDOWN AREA
RUNWAY 21 SHIFT
SWEETWATER SUBDIVISION
Scale
200 100 0 200 400
Feet
HDR
HDR Engineering, Inc.
412 E. Parkcenter Blvd., Suite 100
BOISE, IDAHO
83706

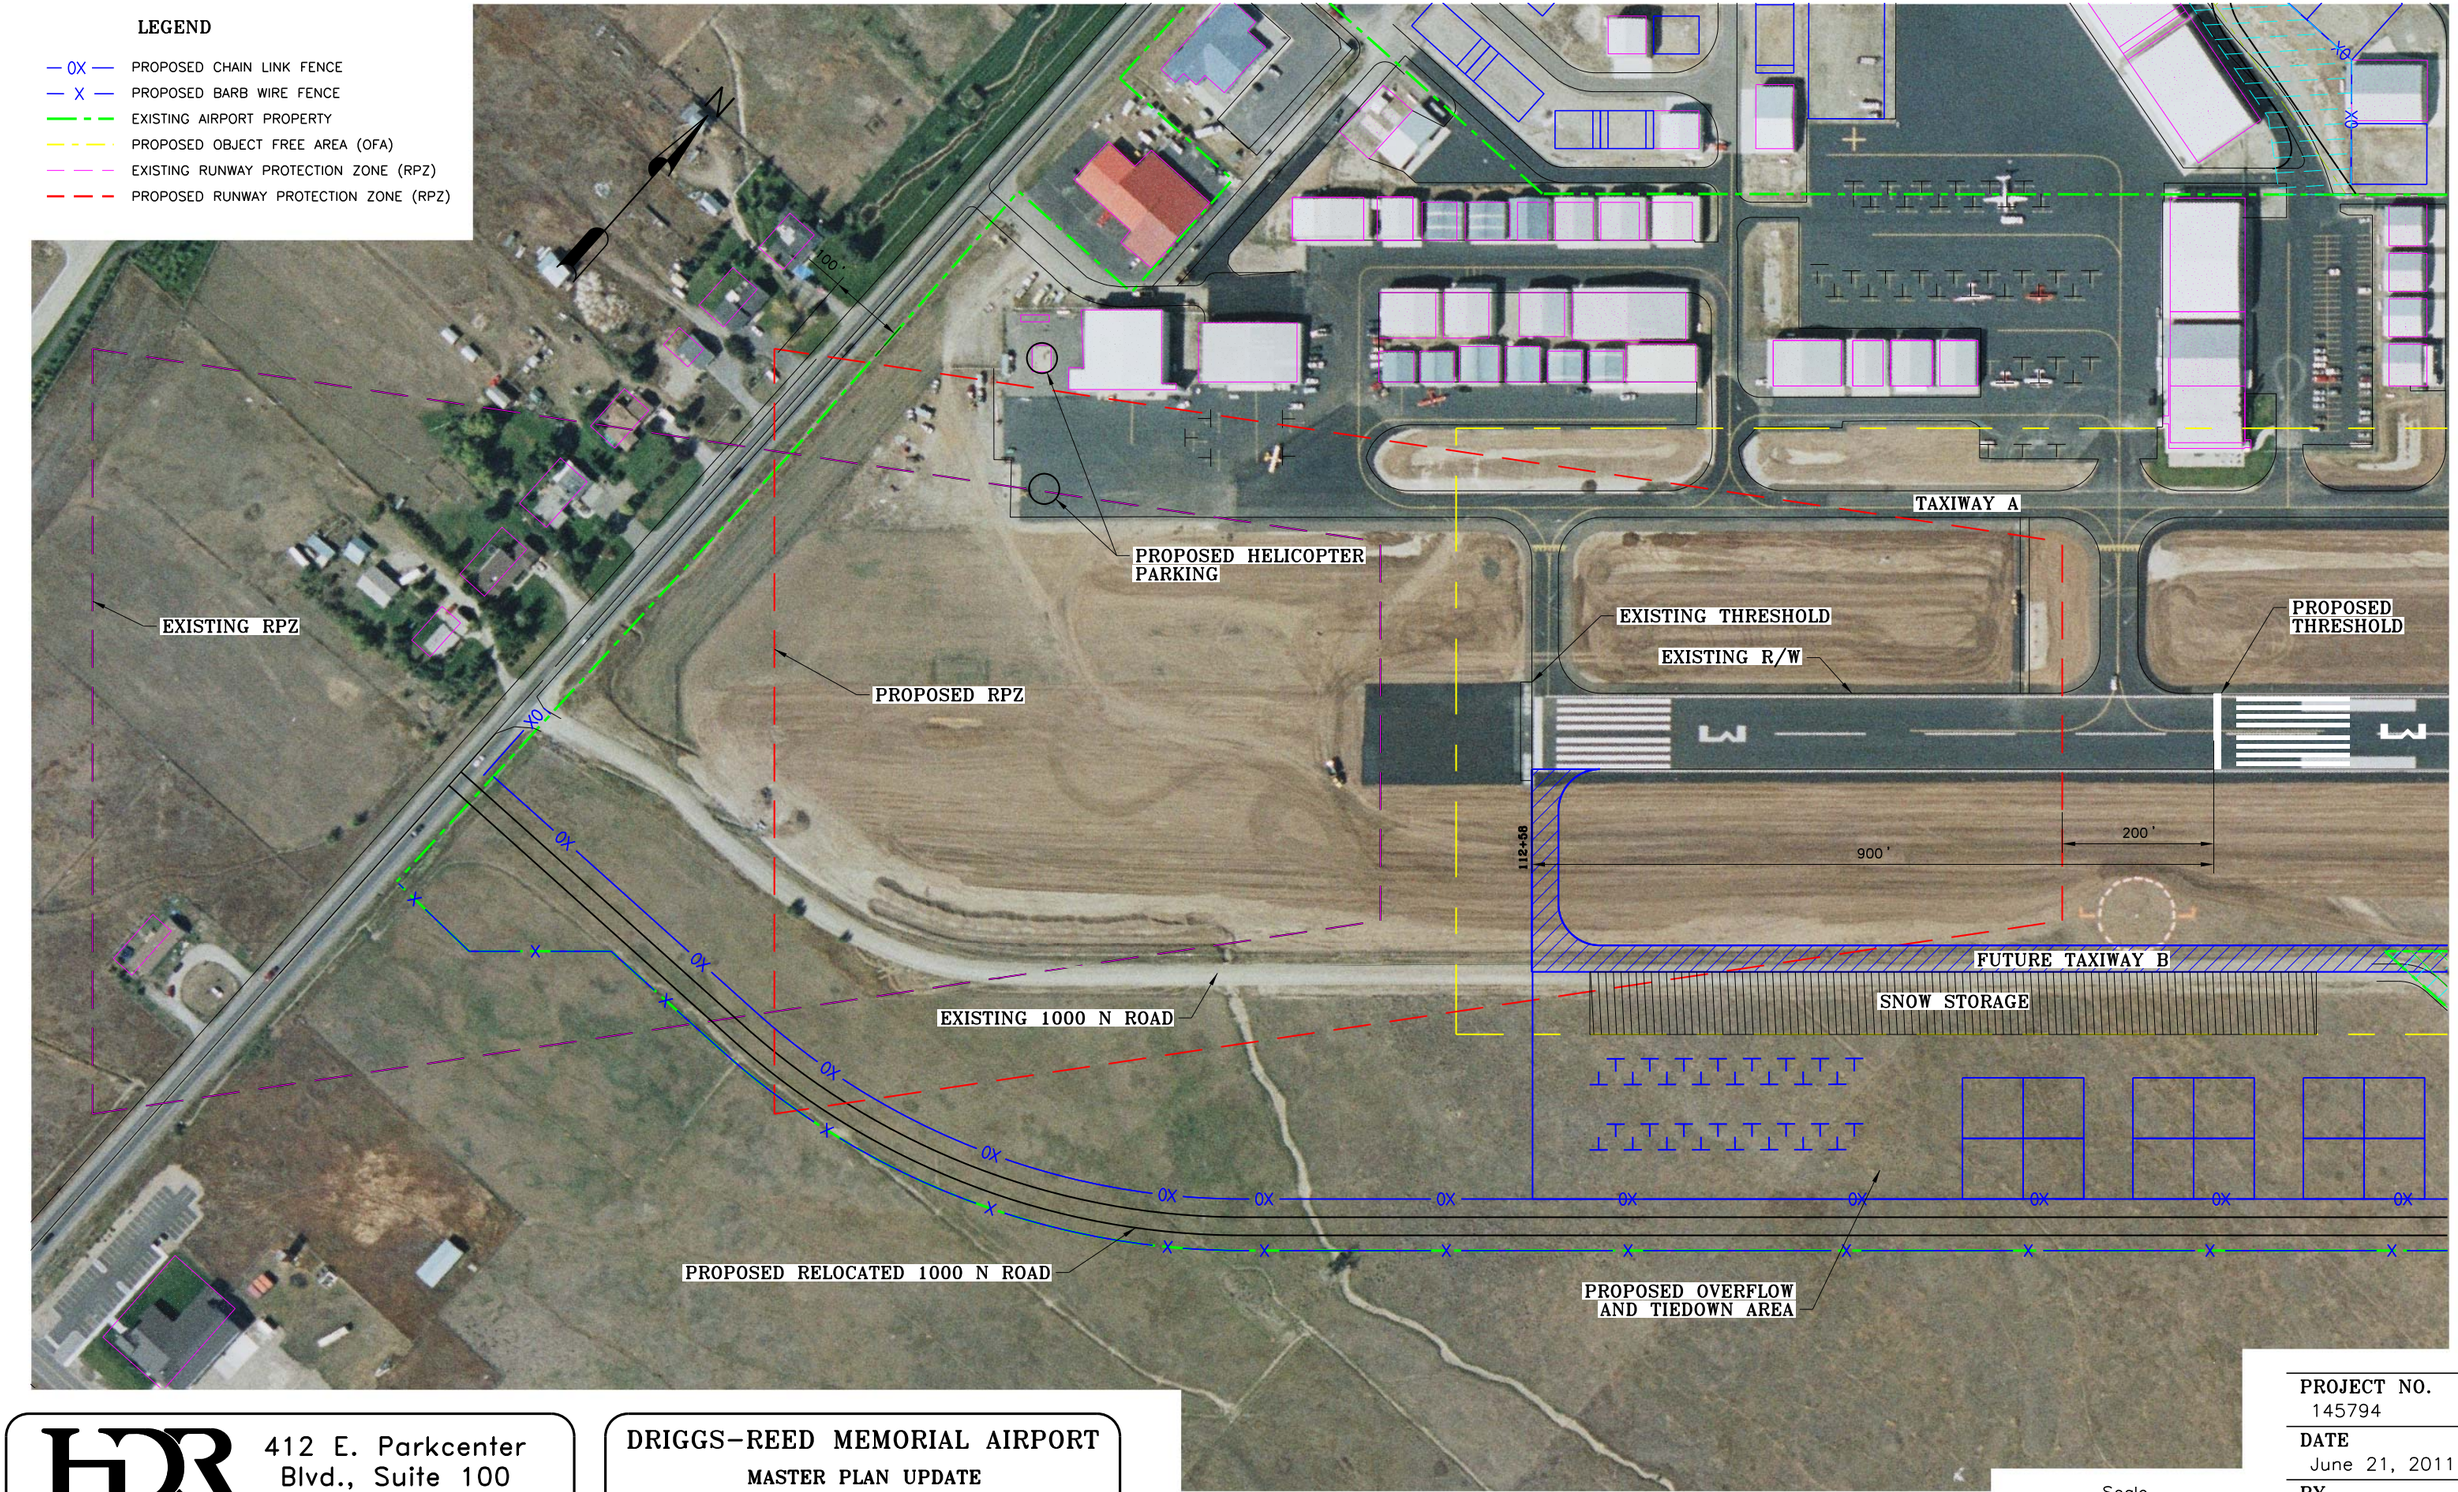

HDR Engineering, Inc.
412 E. Parkcenter Blvd., Suite 100
BOISE, IDAHO
83706

DRIGGS-REED MEMORIAL AIRPORT

MASTER PLAN UPDATE

RUNWAY 3 SHIFT

DATE: 6/21/2011
TIME: 8:49:47 AM
FILENAME: c:\pwworking\sea\d0558750\145794_RUNWAY_3_SHIFT.dgn
PLOT DRIVER: X:\Airports_Boise\V8\PLOTDRV\AIRPORTS_PDF_Color.PLT

Scale
100 50 0 100 200
Feet

PROJECT NO.	145794
DATE	June 21, 2011
BY	LG
SHEET	1 OF 1

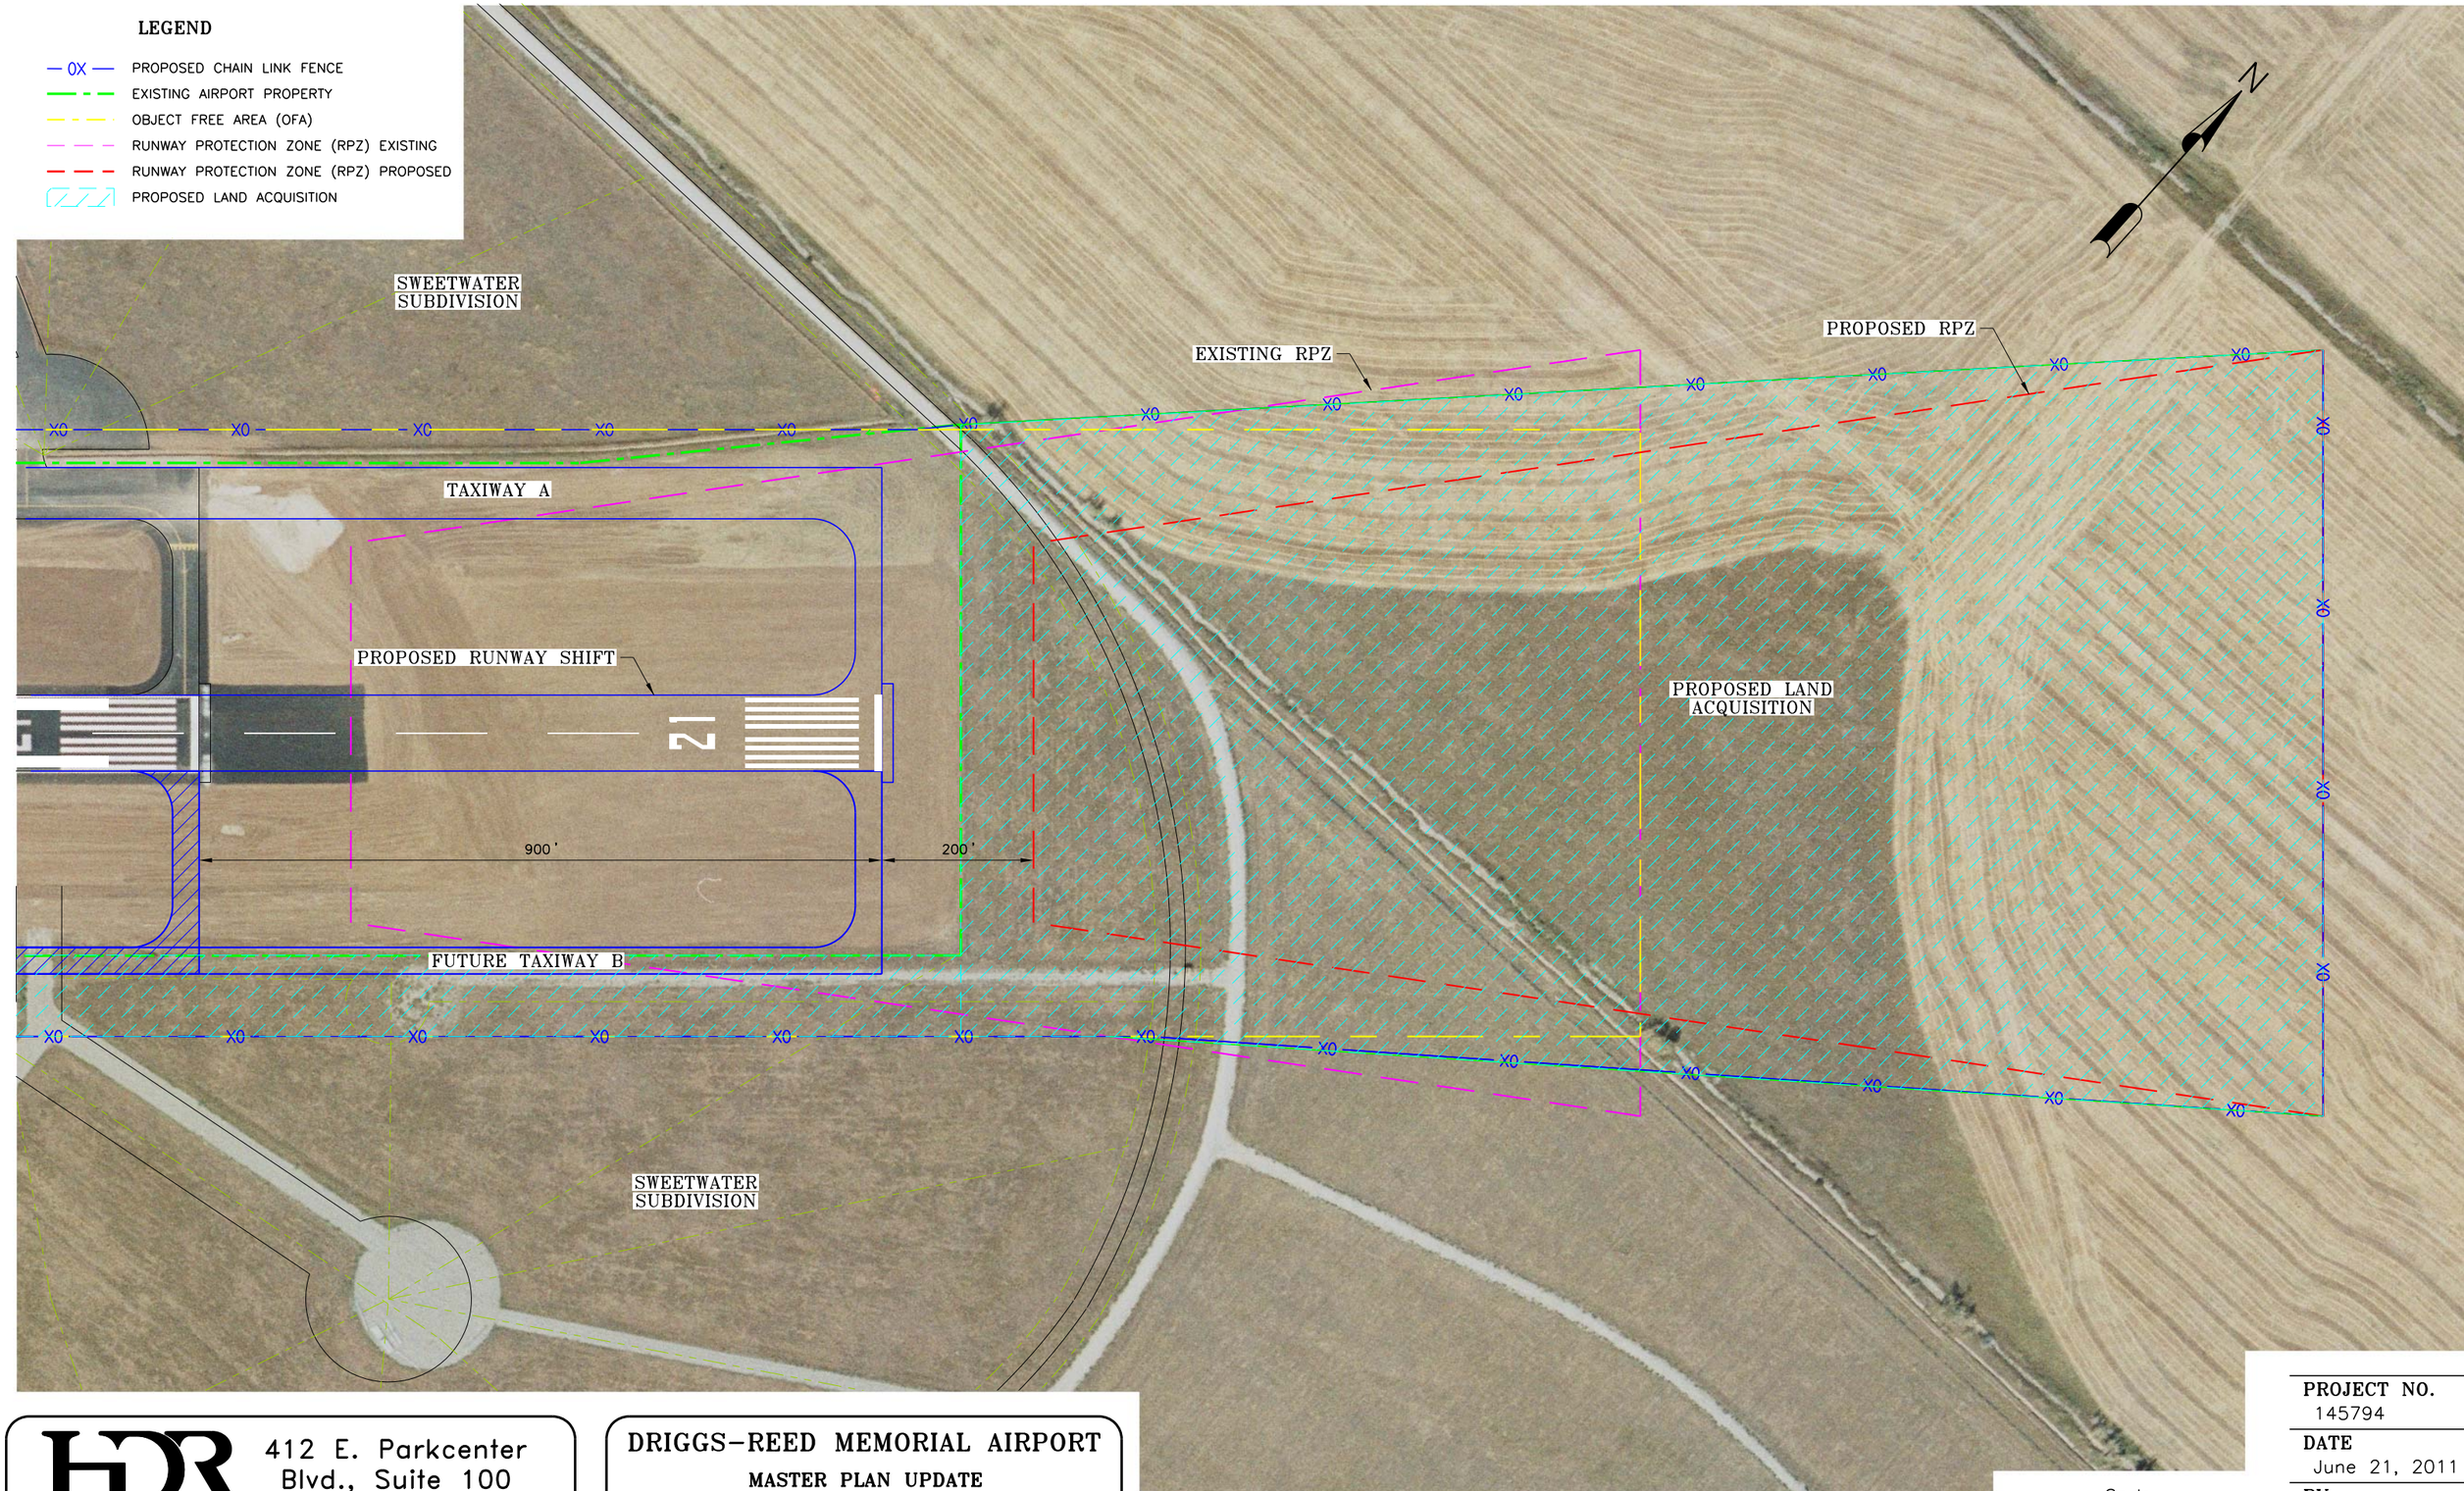

HDR Engineering, Inc.
412 E. Parkcenter Blvd., Suite 100
BOISE, IDAHO 83706

DRIGGS-REED MEMORIAL AIRPORT
MASTER PLAN UPDATE

RUNWAY 21 SHIFT

DATE: 6/21/2011
TIME: 11:30:24 AM
FILENAME: c:\pwworking\sea\d0558750\145794_RUNWAY_21_SHIFT.dgn
PLOT DRIVER: X:\Airports_Boise\V8\PLOTDRV\AIRPORTS_PDF_Color.PLT

Scale
100 50 0 100 200
Feet

PROJECT NO.	145794
DATE	June 21, 2011
BY	LG
SHEET	1 OF 1

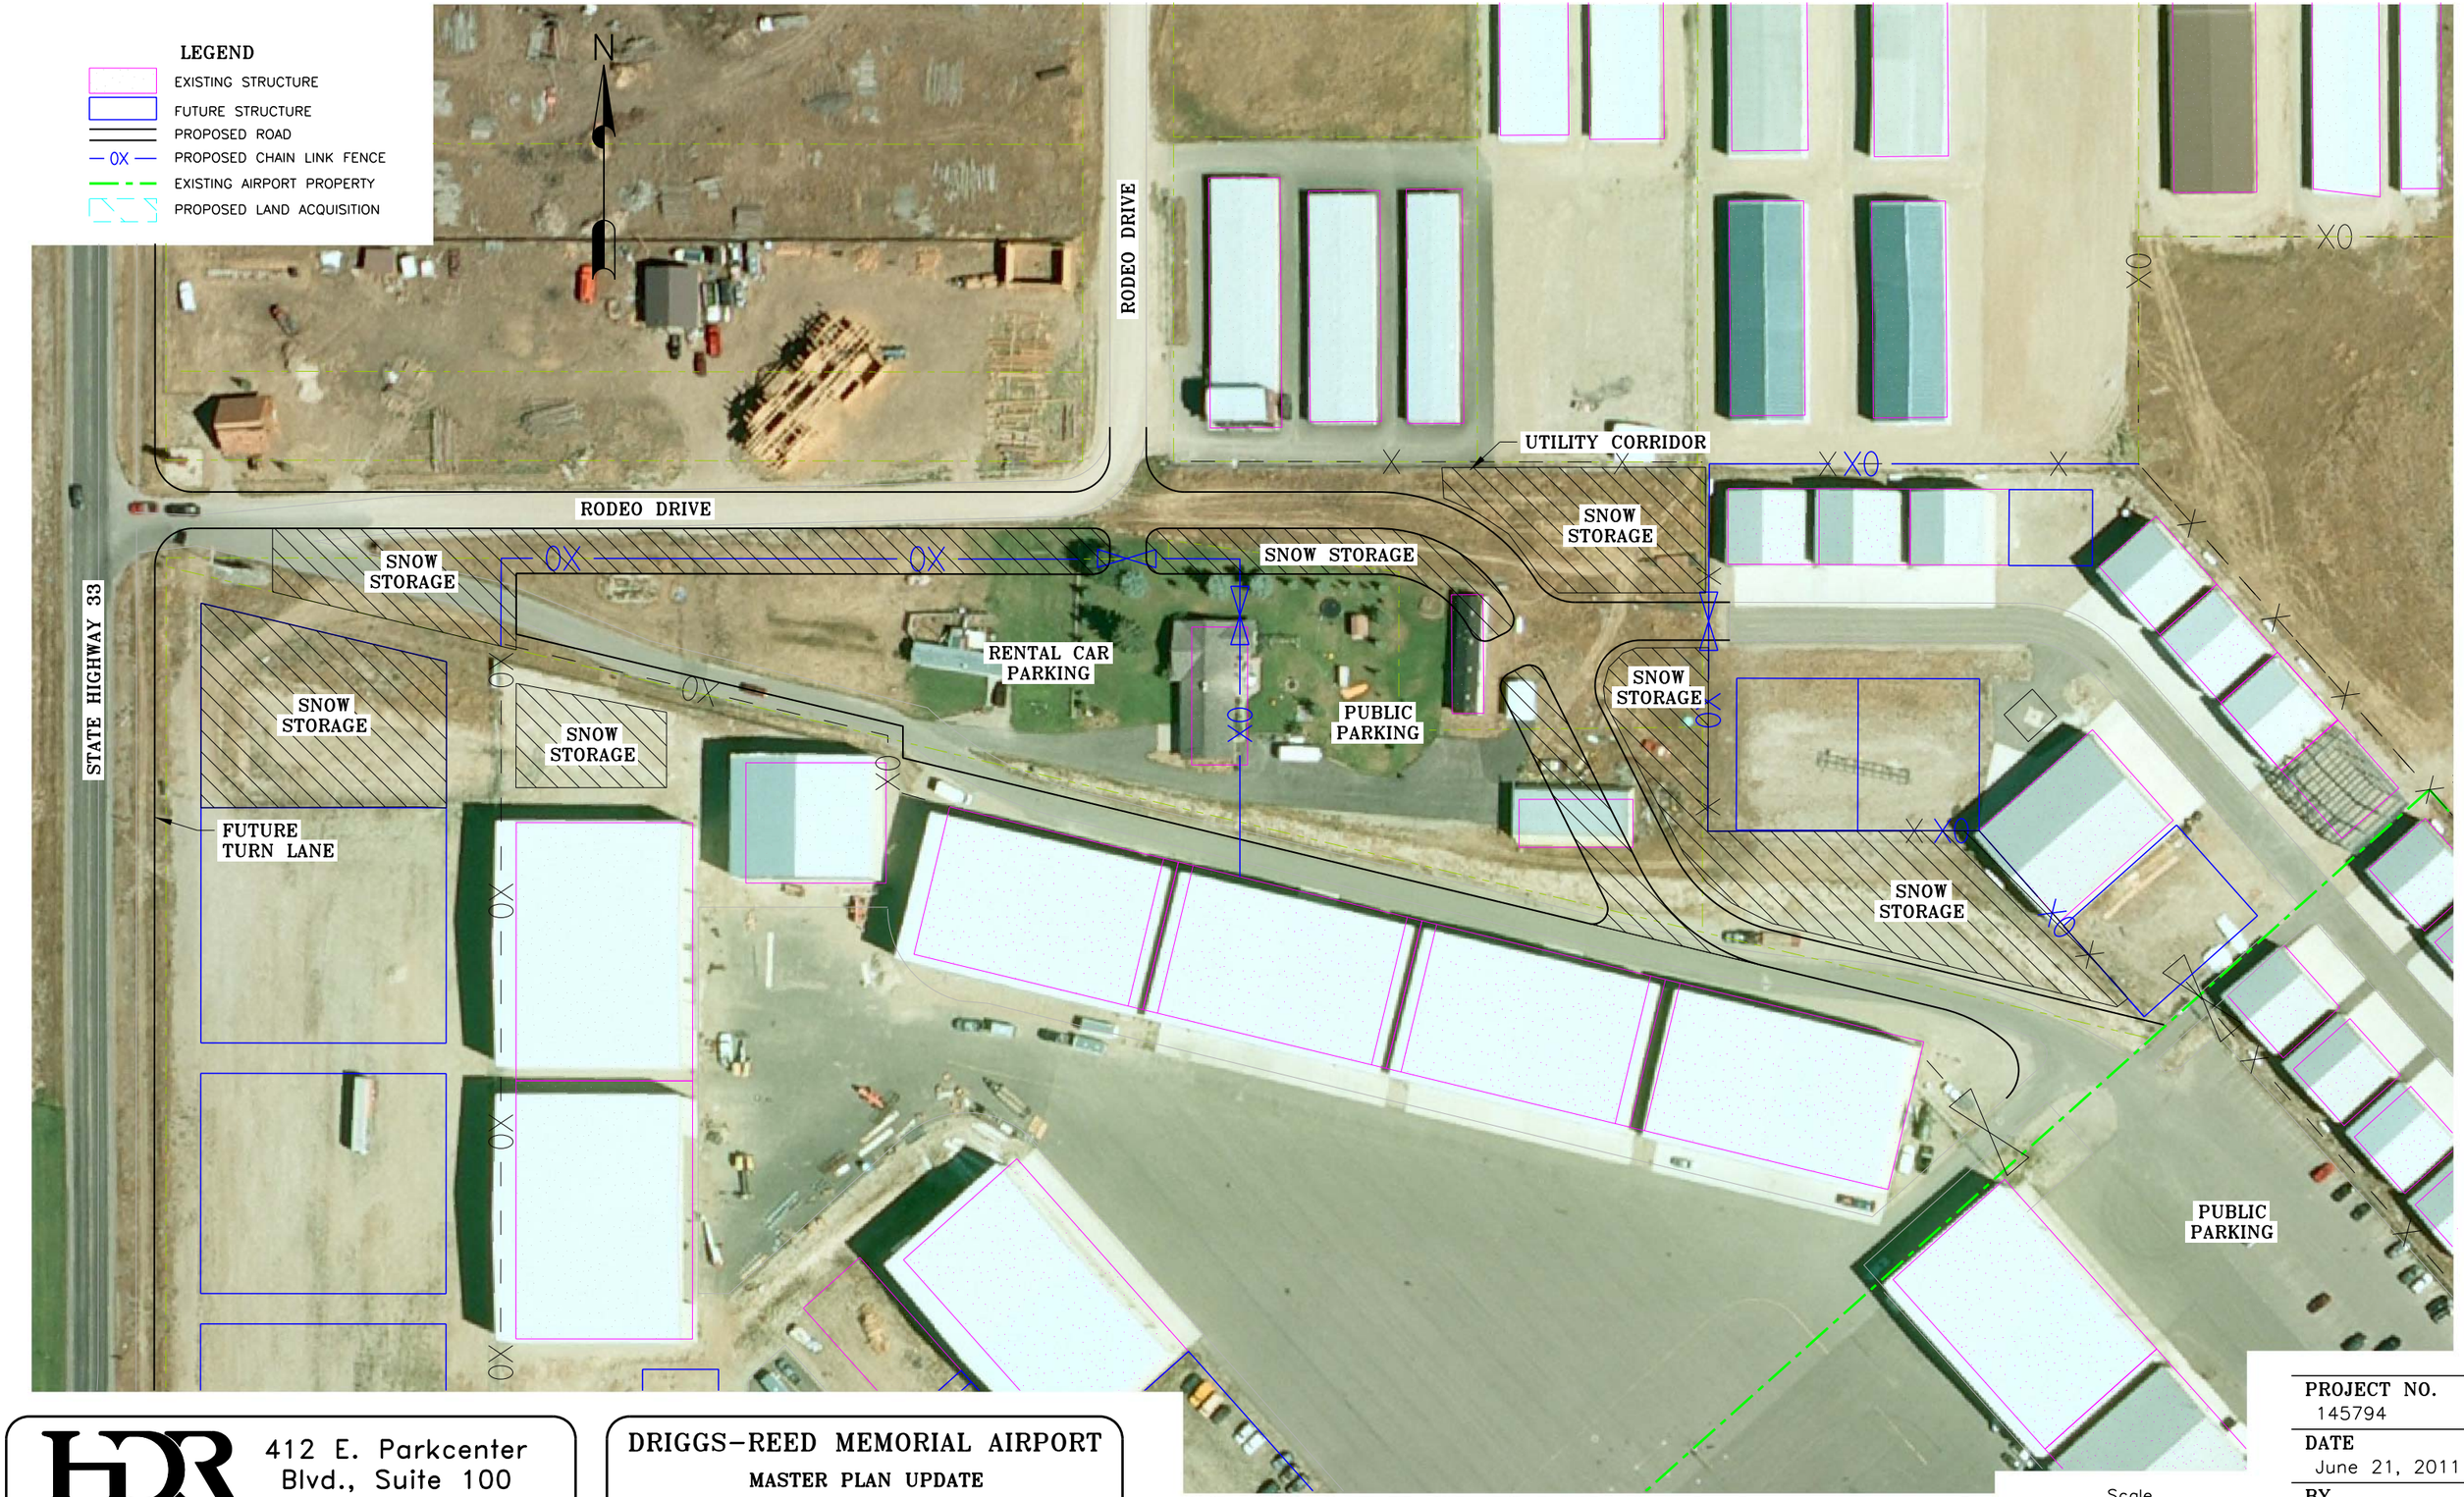

HDR Engineering, Inc.

412 E. Parkcenter Blvd., Suite 100
BOISE, IDAHO
83706

DRIGGS-REED MEMORIAL AIRPORT

MASTER PLAN UPDATE

ENTRANCE CONCEPT

DATE: 6/21/2011
TIME: 11:10:02 AM
FILENAME: c:\pwworking\sea\d0558750\145794_Entrance_Concept.dgn
PLOT DRIVER: X:\Airports_Boise\V8\PLOTDRV\AIRPORTS_PDF_Color.PLT

Scale
50 25 0 50 100
Feet

PROJECT NO.
145794

DATE
June 21, 2011

BY
LG

SHEET
1 OF 1

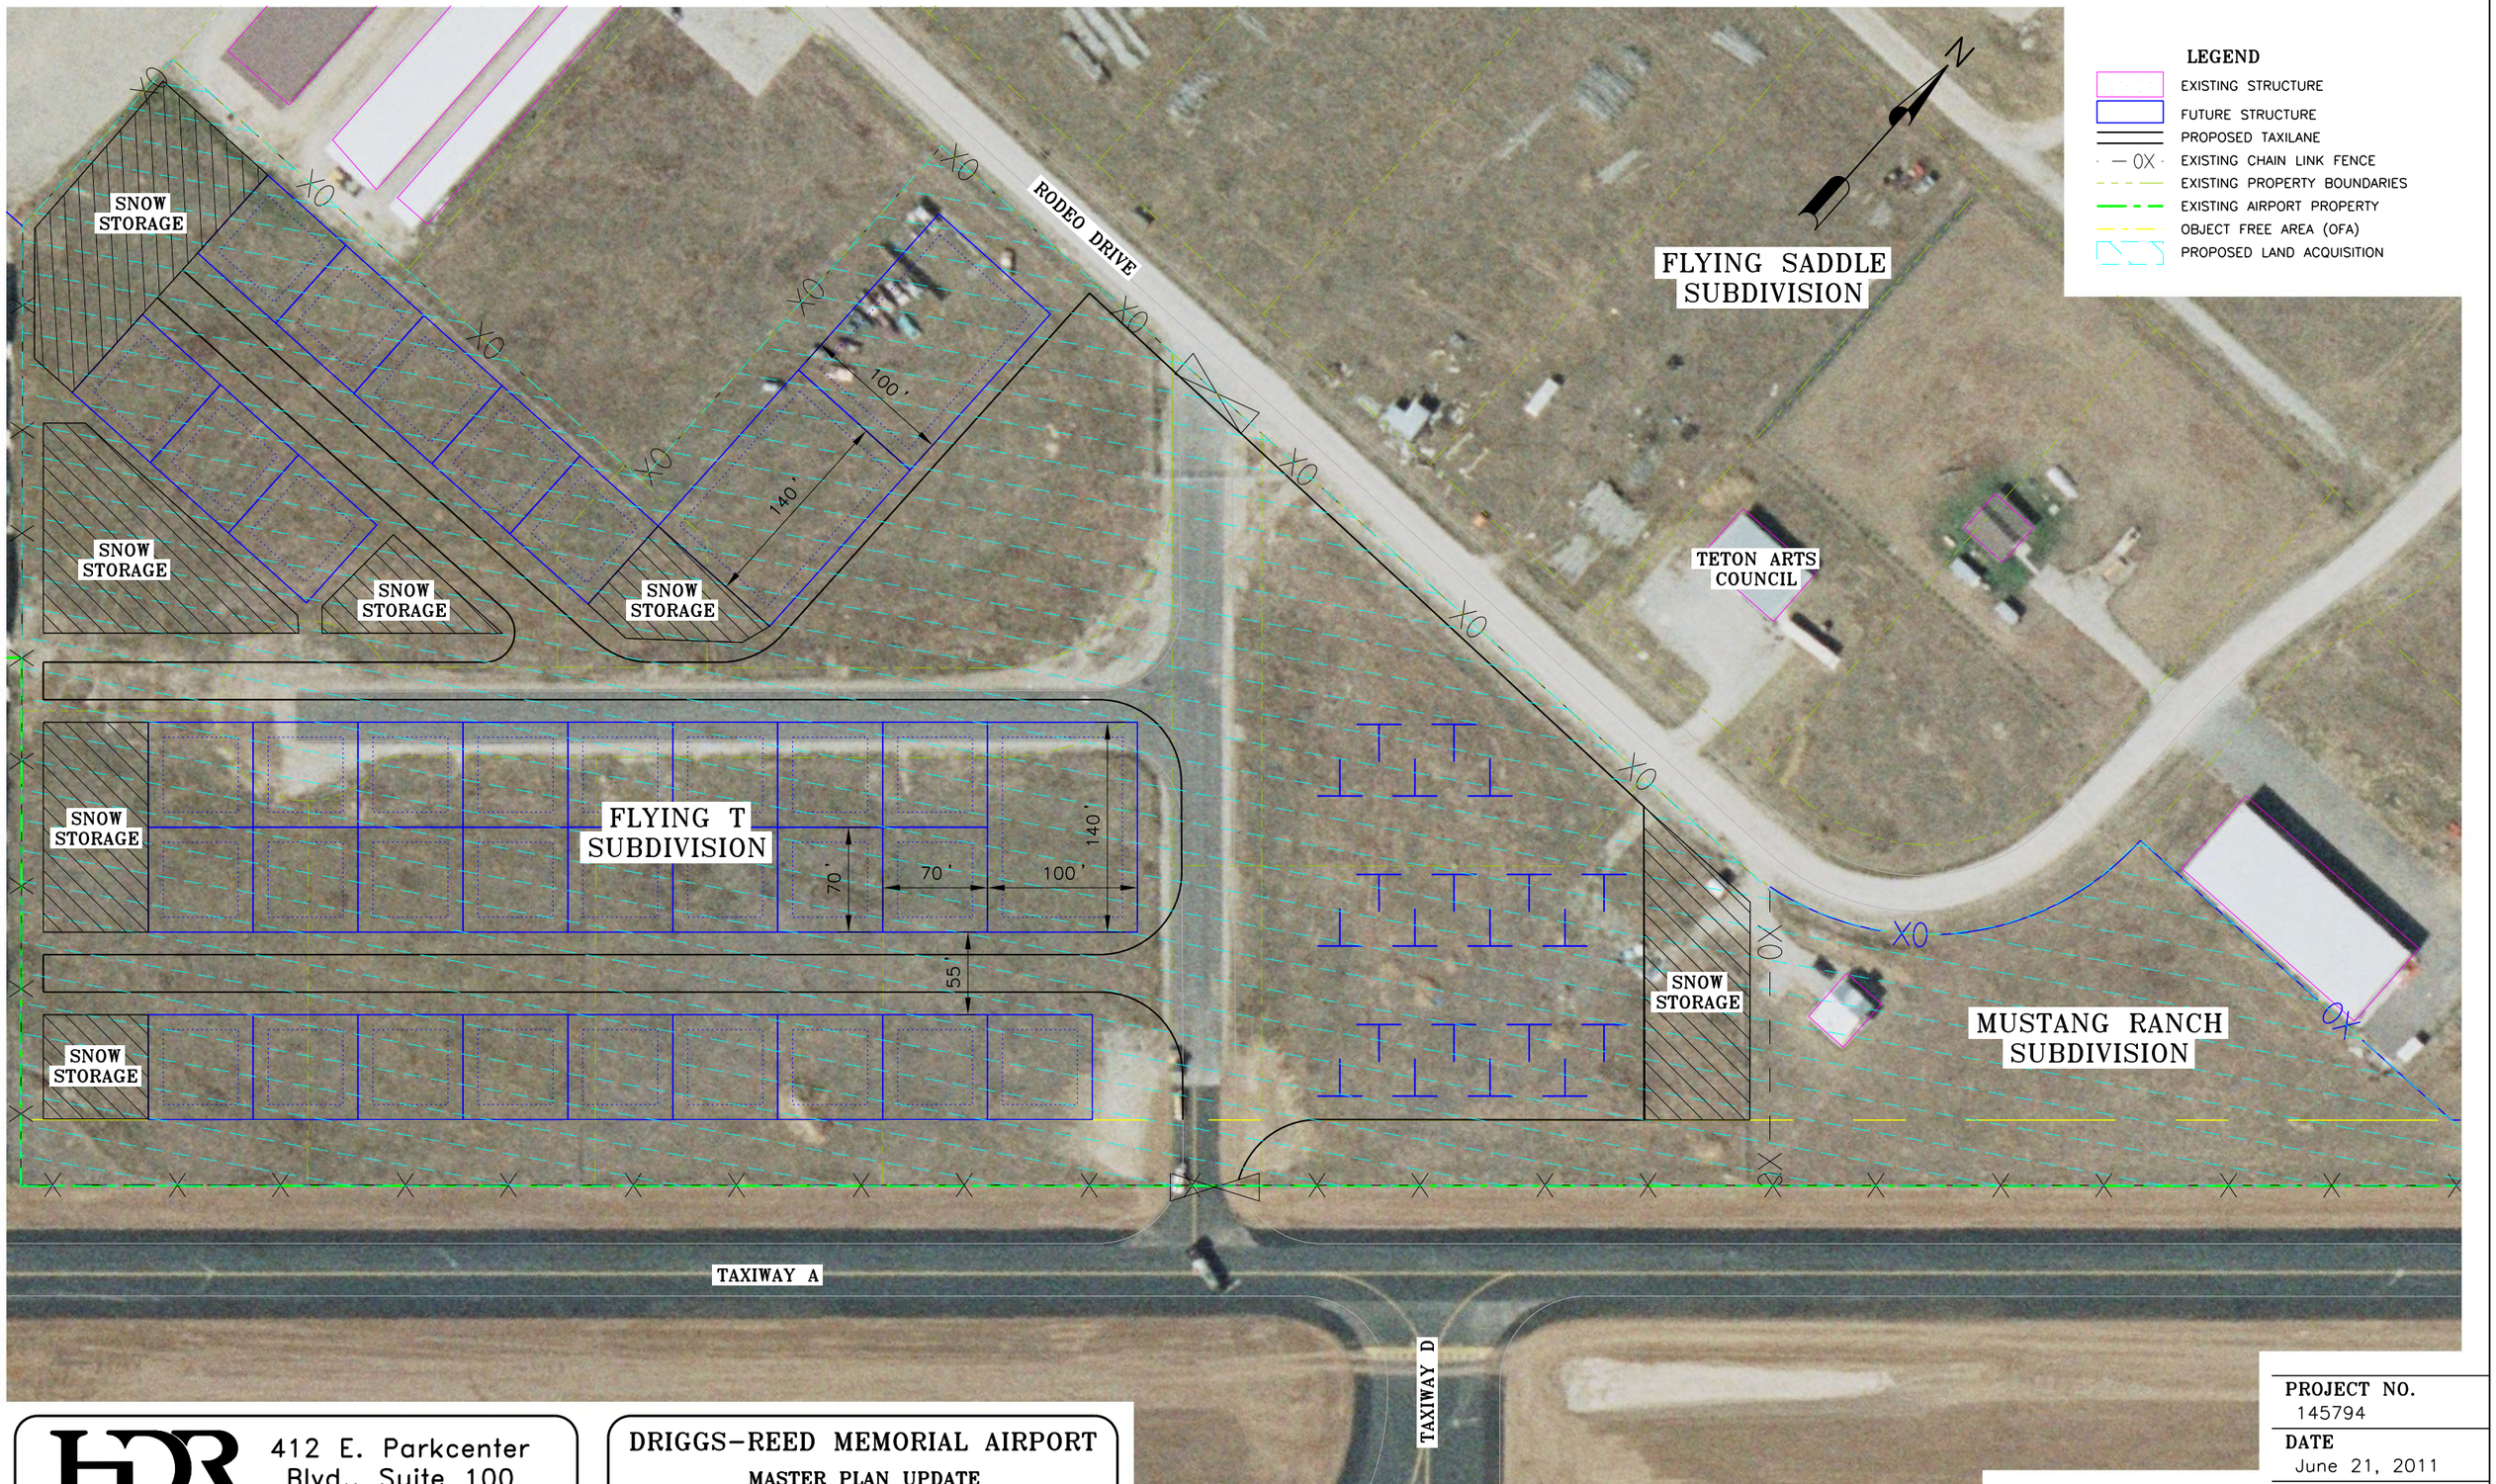

HDR Engineering, Inc.

412 E. Parkcenter Blvd., Suite 100
BOISE, IDAHO
83706

DRIGGS-REED MEMORIAL AIRPORT

MASTER PLAN UPDATE

HANGAR AND TIEDOWN CONCEPT 1

DATE: 6/22/2011
TIME: 9:14:18 AM
FILENAME: c:\pwworking\sea\d0558750\145794_Hanger&TieDown_1_Concept.dgn
PLOT DRIVER: X:\Airports_Boise\V8\PLOTDRV\AIRPORTS_PDF_Color.PLT

Scale
50 25 0 50 100
Feet

PROJECT NO.	145794
DATE	June 21, 2011
BY	LG
SHEET	1 OF 1

HDR Engineering, Inc.

412 E. Parkcenter Blvd., Suite 100
BOISE, IDAHO
83706

DRIGGS-REED MEMORIAL AIRPORT

MASTER PLAN UPDATE

HANGAR AND TIEDOWN CONCEPT 2

DATE: 6/21/2011
TIME: 11:08:03 AM
FILENAME: c:\pwworking\sea\d0558750\145794_Hanger&TieDown_2_Concept.dgn
PLOT DRIVER: X:\Airports_Boise\V8\PLOTDRV\AIRPORTS_PDF_Color.PLT

Scale
100 50 0 100 200
Feet

PROJECT NO.
145794

DATE
June 21, 2011

BY
LG

SHEET
1 OF 1